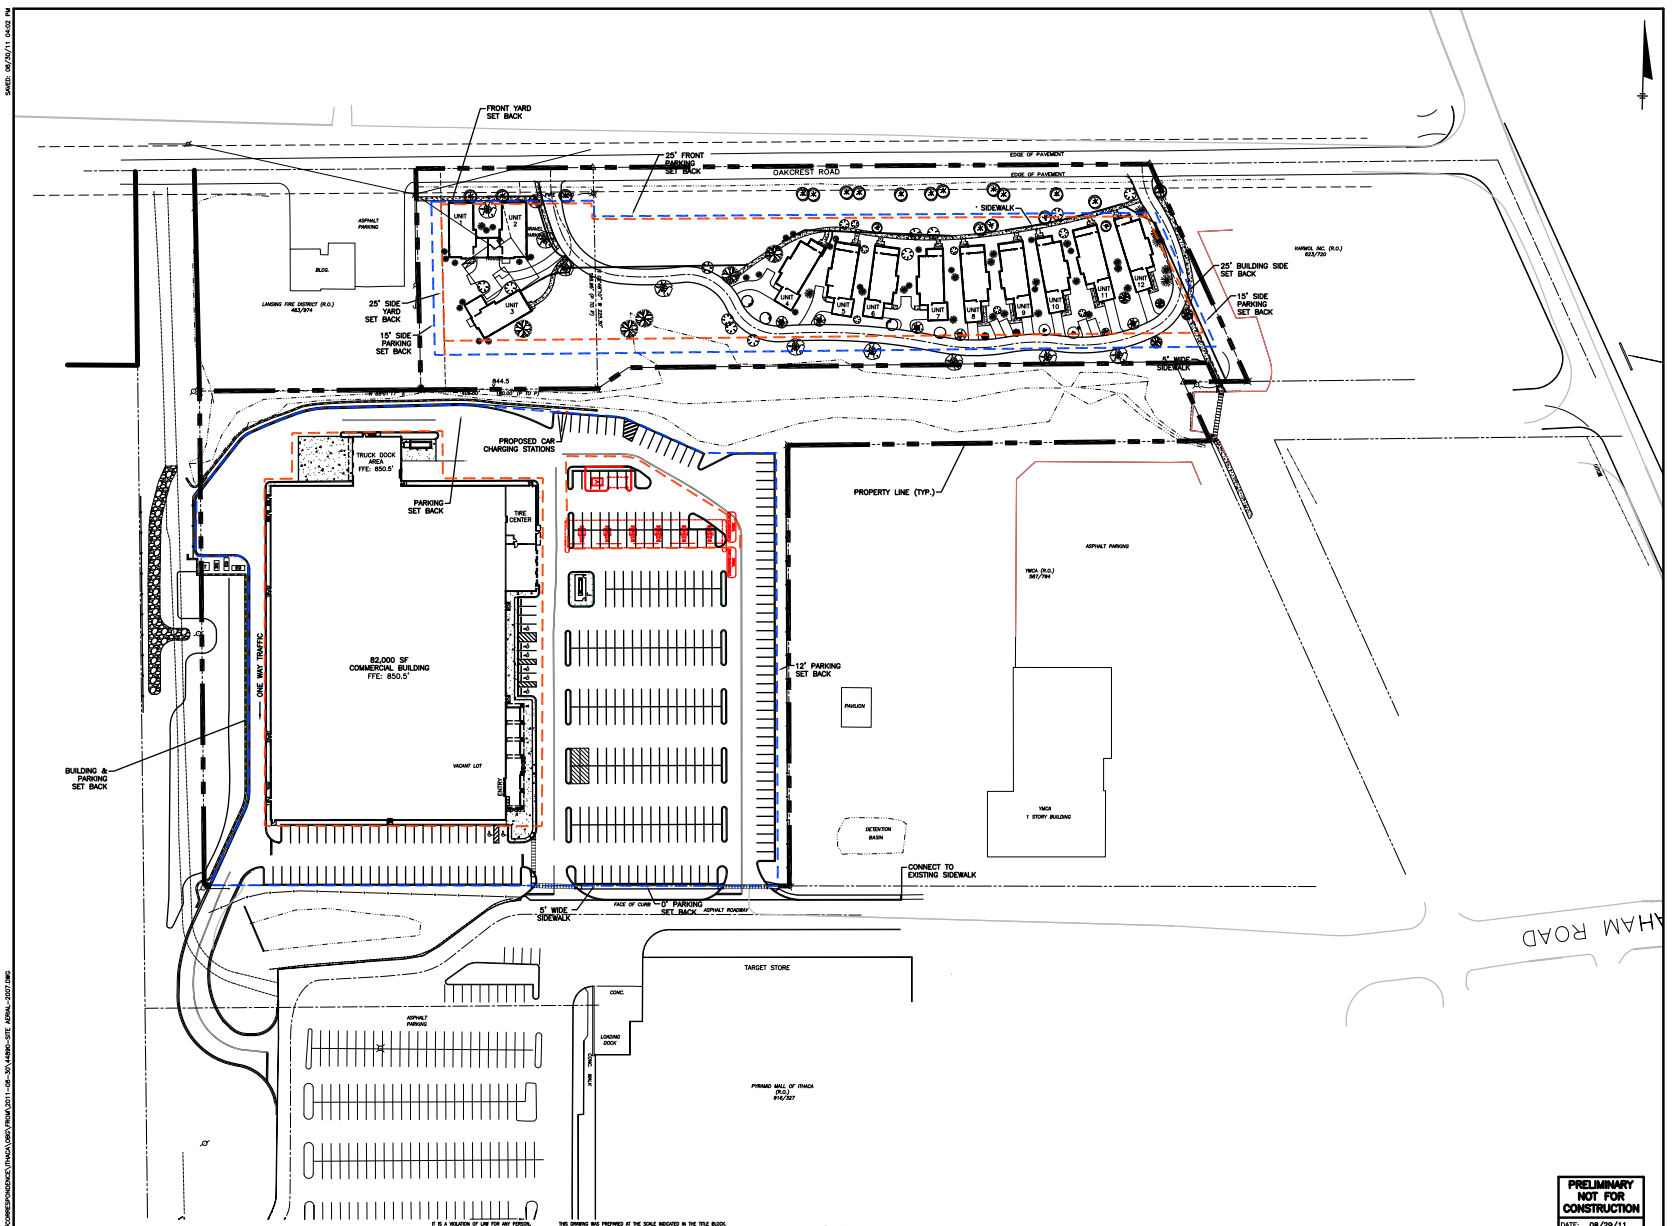

PLAN
SCALE: 1"=40'

PRELIMINARY NOT FOR CONSTRUCTION
DATE: 08/29/11

IF IT IS A VIOLATION OF LAW FOR ANY PERSON, UNLESS ACTING UNDER THE DIRECTION OF A LICENSED ENGINEER, TO ALTER THIS DOCUMENT.

THIS DRAWING WAS PREPARED AT THE SCALE INDICATED IN THE TITLE BLOCK. INACCURACIES IN THE SCALED SCALE MAY BE INTRODUCED WHEN DRAWINGS ARE REPRODUCED BY ANY MEANS. USE THE GRAPHIC SCALE BAR IN THE TITLE BLOCK TO DETERMINE THE ACTUAL SCALE OF THIS DRAWING.

IN CHARGE OF ____
DESIGNED BY ____ CHECKED BY ____
DRAWN BY ____

1"=40' 40 0 40 80

NO.	DATE	REVISION	INIT.
A	08/29/11	PROPOSED SETBACKS	

CHRISTNER & DEERE

ARROWHEAD VENTURES, LLC
PDA DEVELOPMENT

SETBACKS

FILE NO. 14729.44890-001
DATE DECEMBER 2010

SAVED: 08/29/11 04:02 PM
FILENAME: N:\DRAWINGS_WORKSPACE\ITHACA\DEV\FROM\2011-08-30\44890-SITE_AERIAL_2007.DWG